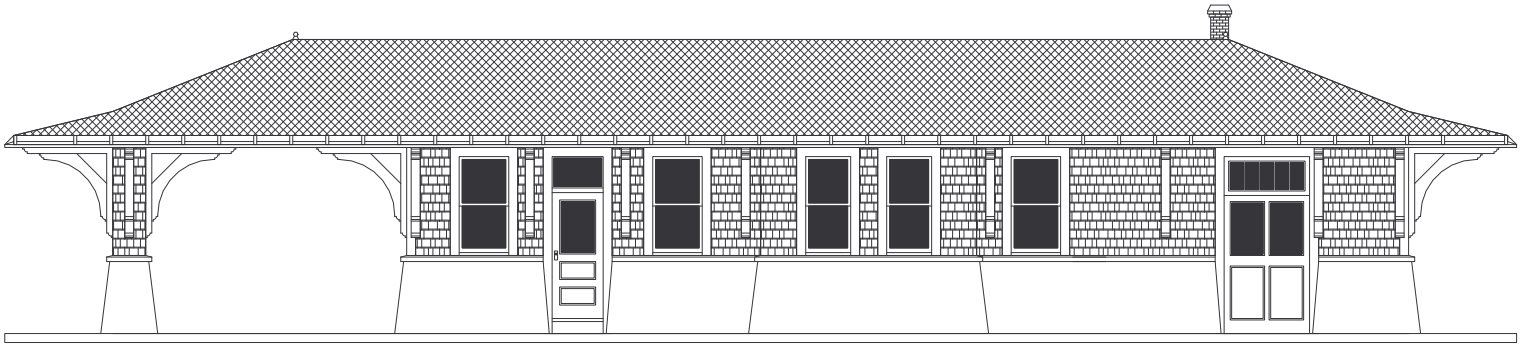

East Elevation

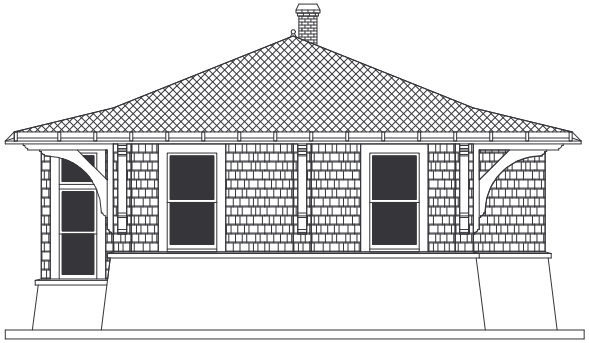

South Elevation

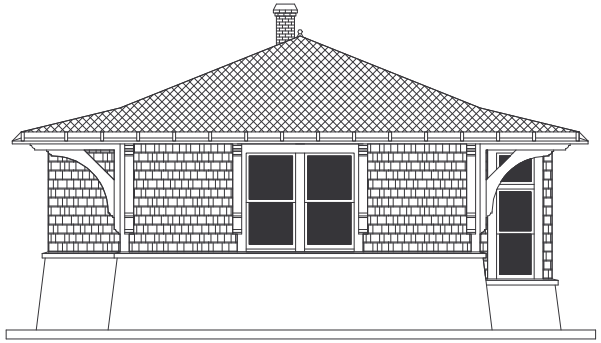

North Elevation

0 1 2 4 8 15

Scale: 3/32" = 1'

DELAWARE & HUDSON RAILROAD
Corinth Station

Based on field measurements - drawn 8/20/02

Built in 1910-11